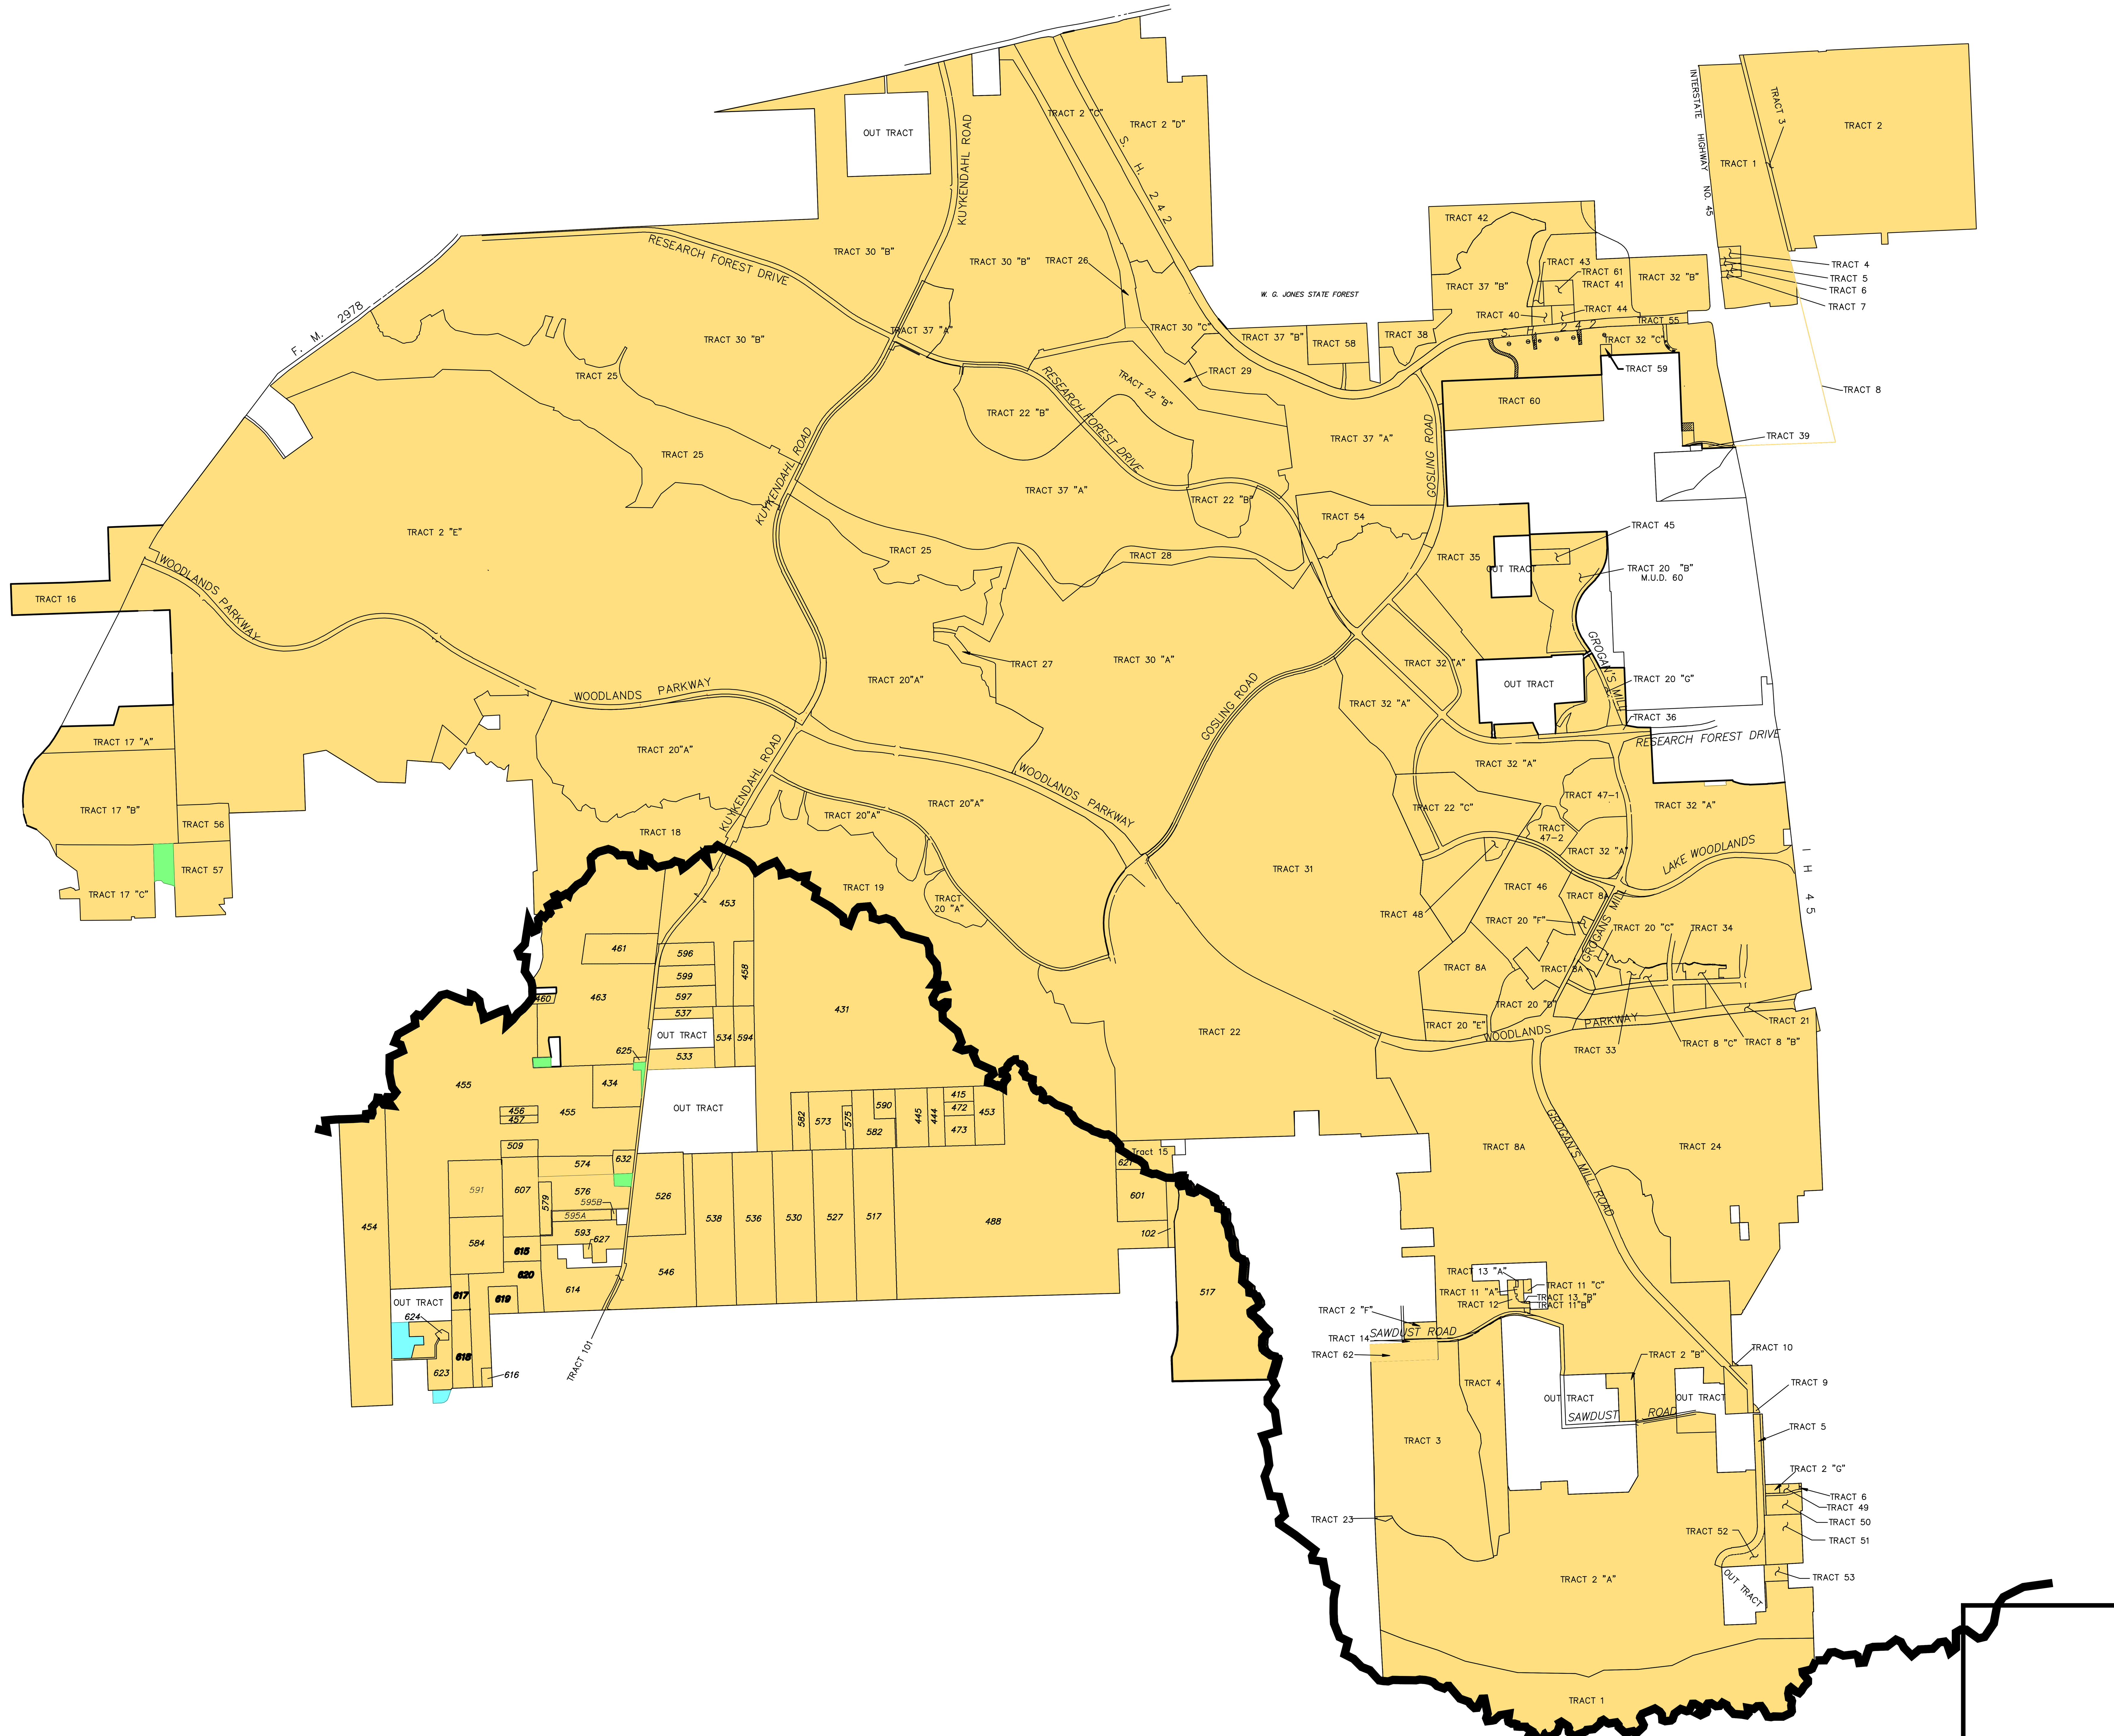

0 2000 4000 6000

SCALE 1"=2000'

EXISTING TOWNSHIP

PROPOSED TOWNSHIP ANNEXATION

PROPERTY UNDER CONSIDERATION

Previous TCID Boundary

THE WOODLANDS TOWNSHIP BOUNDARY

NO.	DATE	DESCRIPTION	BY
1	9/06/2007	Add Existing TCID Boundary	SPM
2	11/27/2007	Removed Parcels, Changed Title	SPM
3	6/11/2009	Add Parcels, Changed Title	RGM

S & V SURVEYING, INC.
PROFESSIONAL LAND SURVEYORS
20111 KRAHN SPRING, TEXAS 77388
OFFICE - (281) 353-2570 FAX - (281) 353-2407
E-MAIL - cadd@svsurveying.com

Date: 06/11/2009		Scale: 1"=2000'	
Drawn By: RF		Checked By: SPM	
Job No.: 83300-000-0-000		Drawing No.	